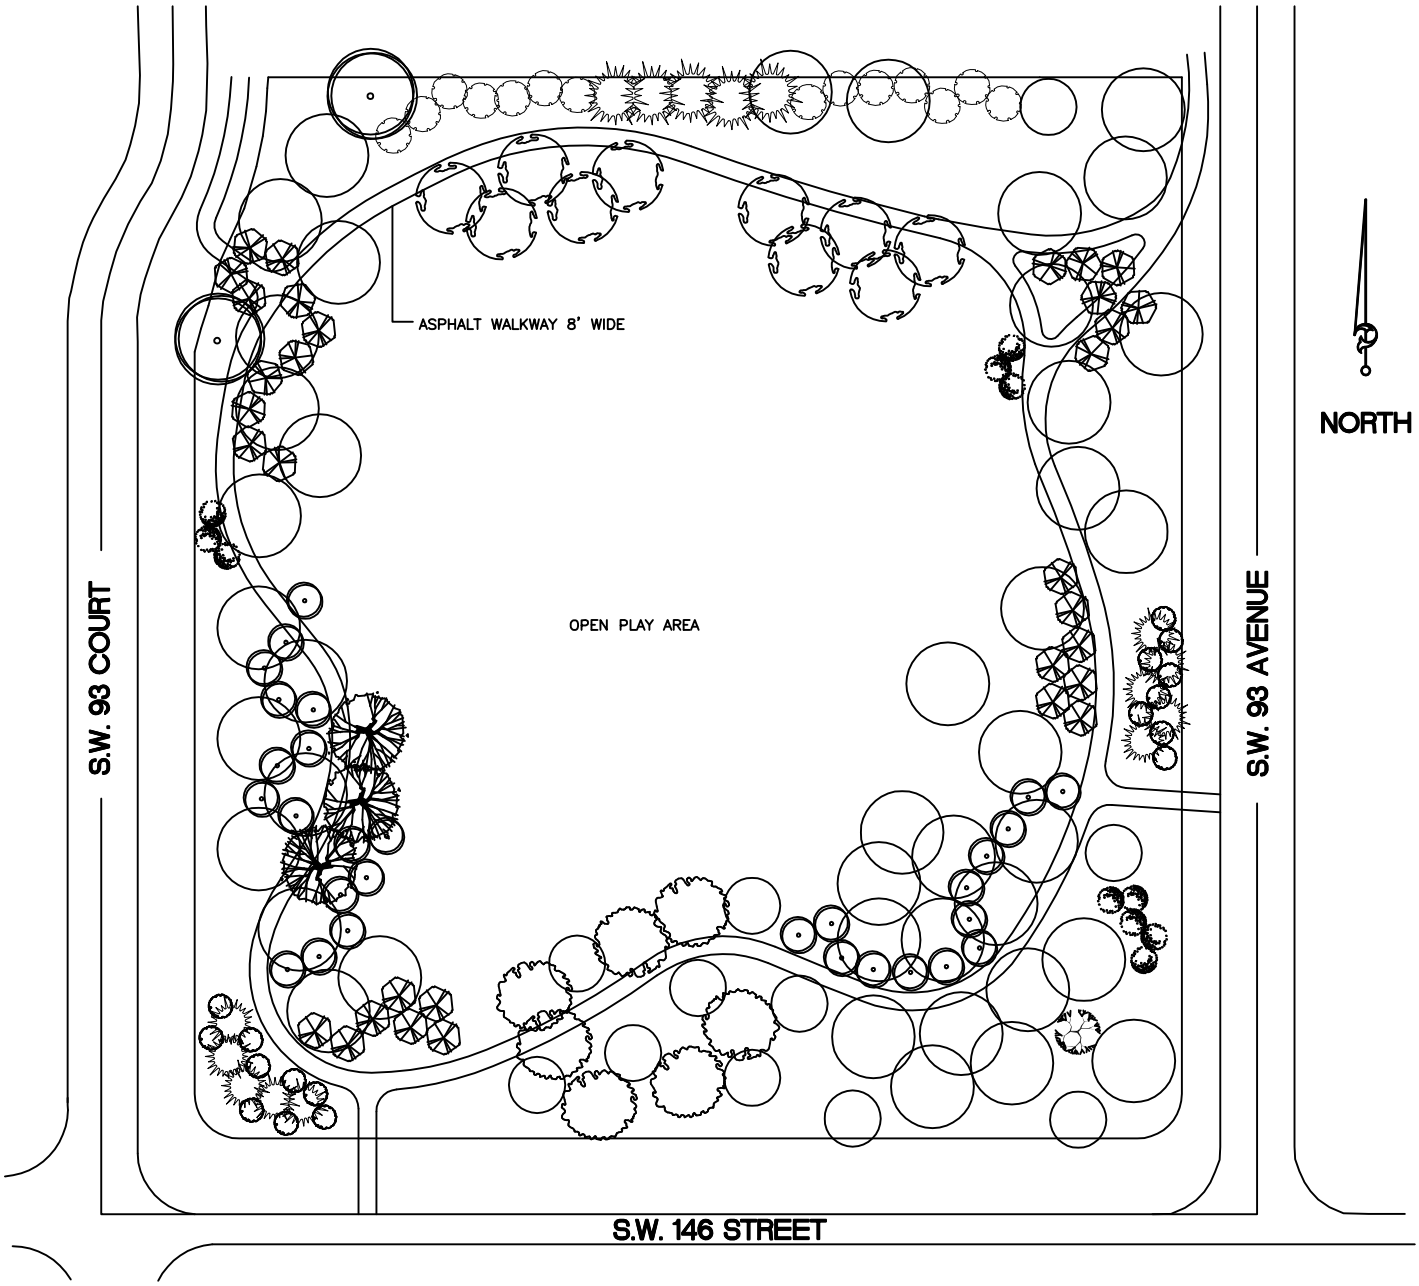

Project N°	Date 7/29/99	Scale NTS	File
Drawing N°			Drawer
of			Dwg.

Project Title: ROCKDALE PARK

Drawing Title: PRELIMINARY PLAN

Miami-Dade County
Park and Recreation Department
275 N.W. 2nd STREET, 4th FLOOR, MIAMI, FL. 33128

Revisions		
N°	Date	Description

Design:	J.LAO
Drawn:	B.CONDON
Checked:	
Survey:	
Inspections:	
Project Manager:	

Approvals	Date